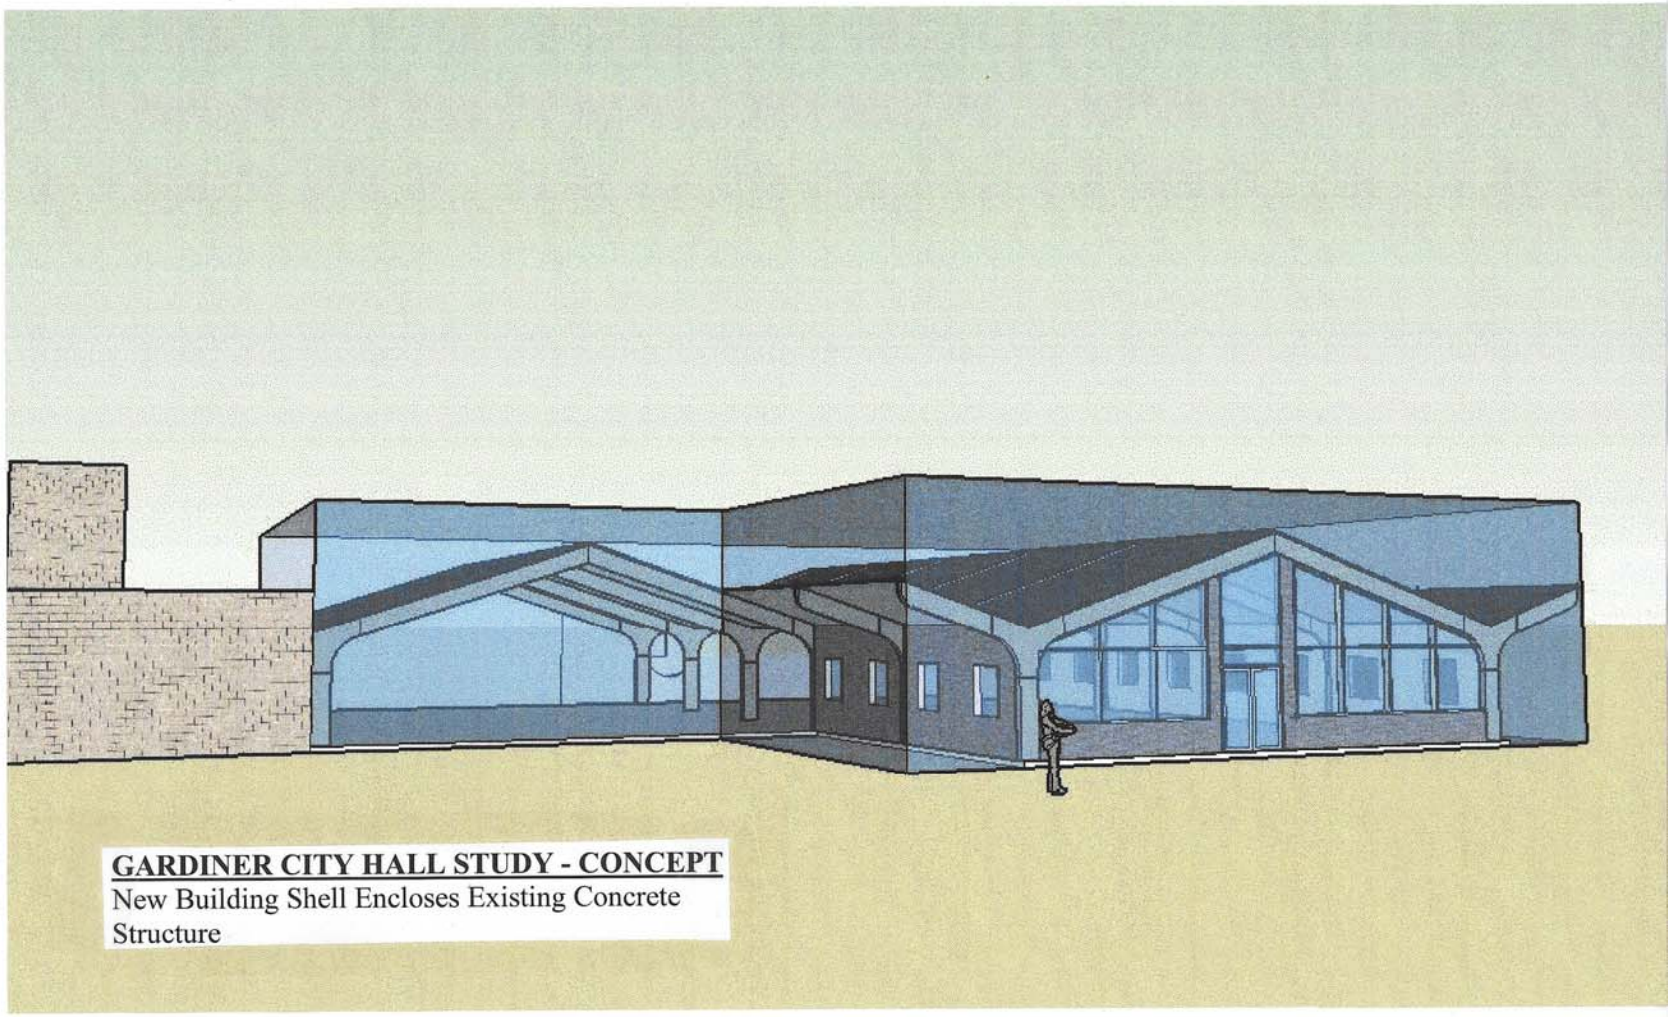

GARDINER CITY HALL STUDY - CONCEPT

New Building Shell Encloses Existing Concrete Structure